Abbey Theatre
Stage plan

Drawn by JMcC 1998-2012
Based on measurements by
EC & JMcC (1972), IC & JMcC (1998 & 2012), DH (2008)

Scale 1:50 (A4) or 1:25 (A2)
0 1 2 3 4 5 metres

KEY: C = Counterweight bar
L = Lighting bar
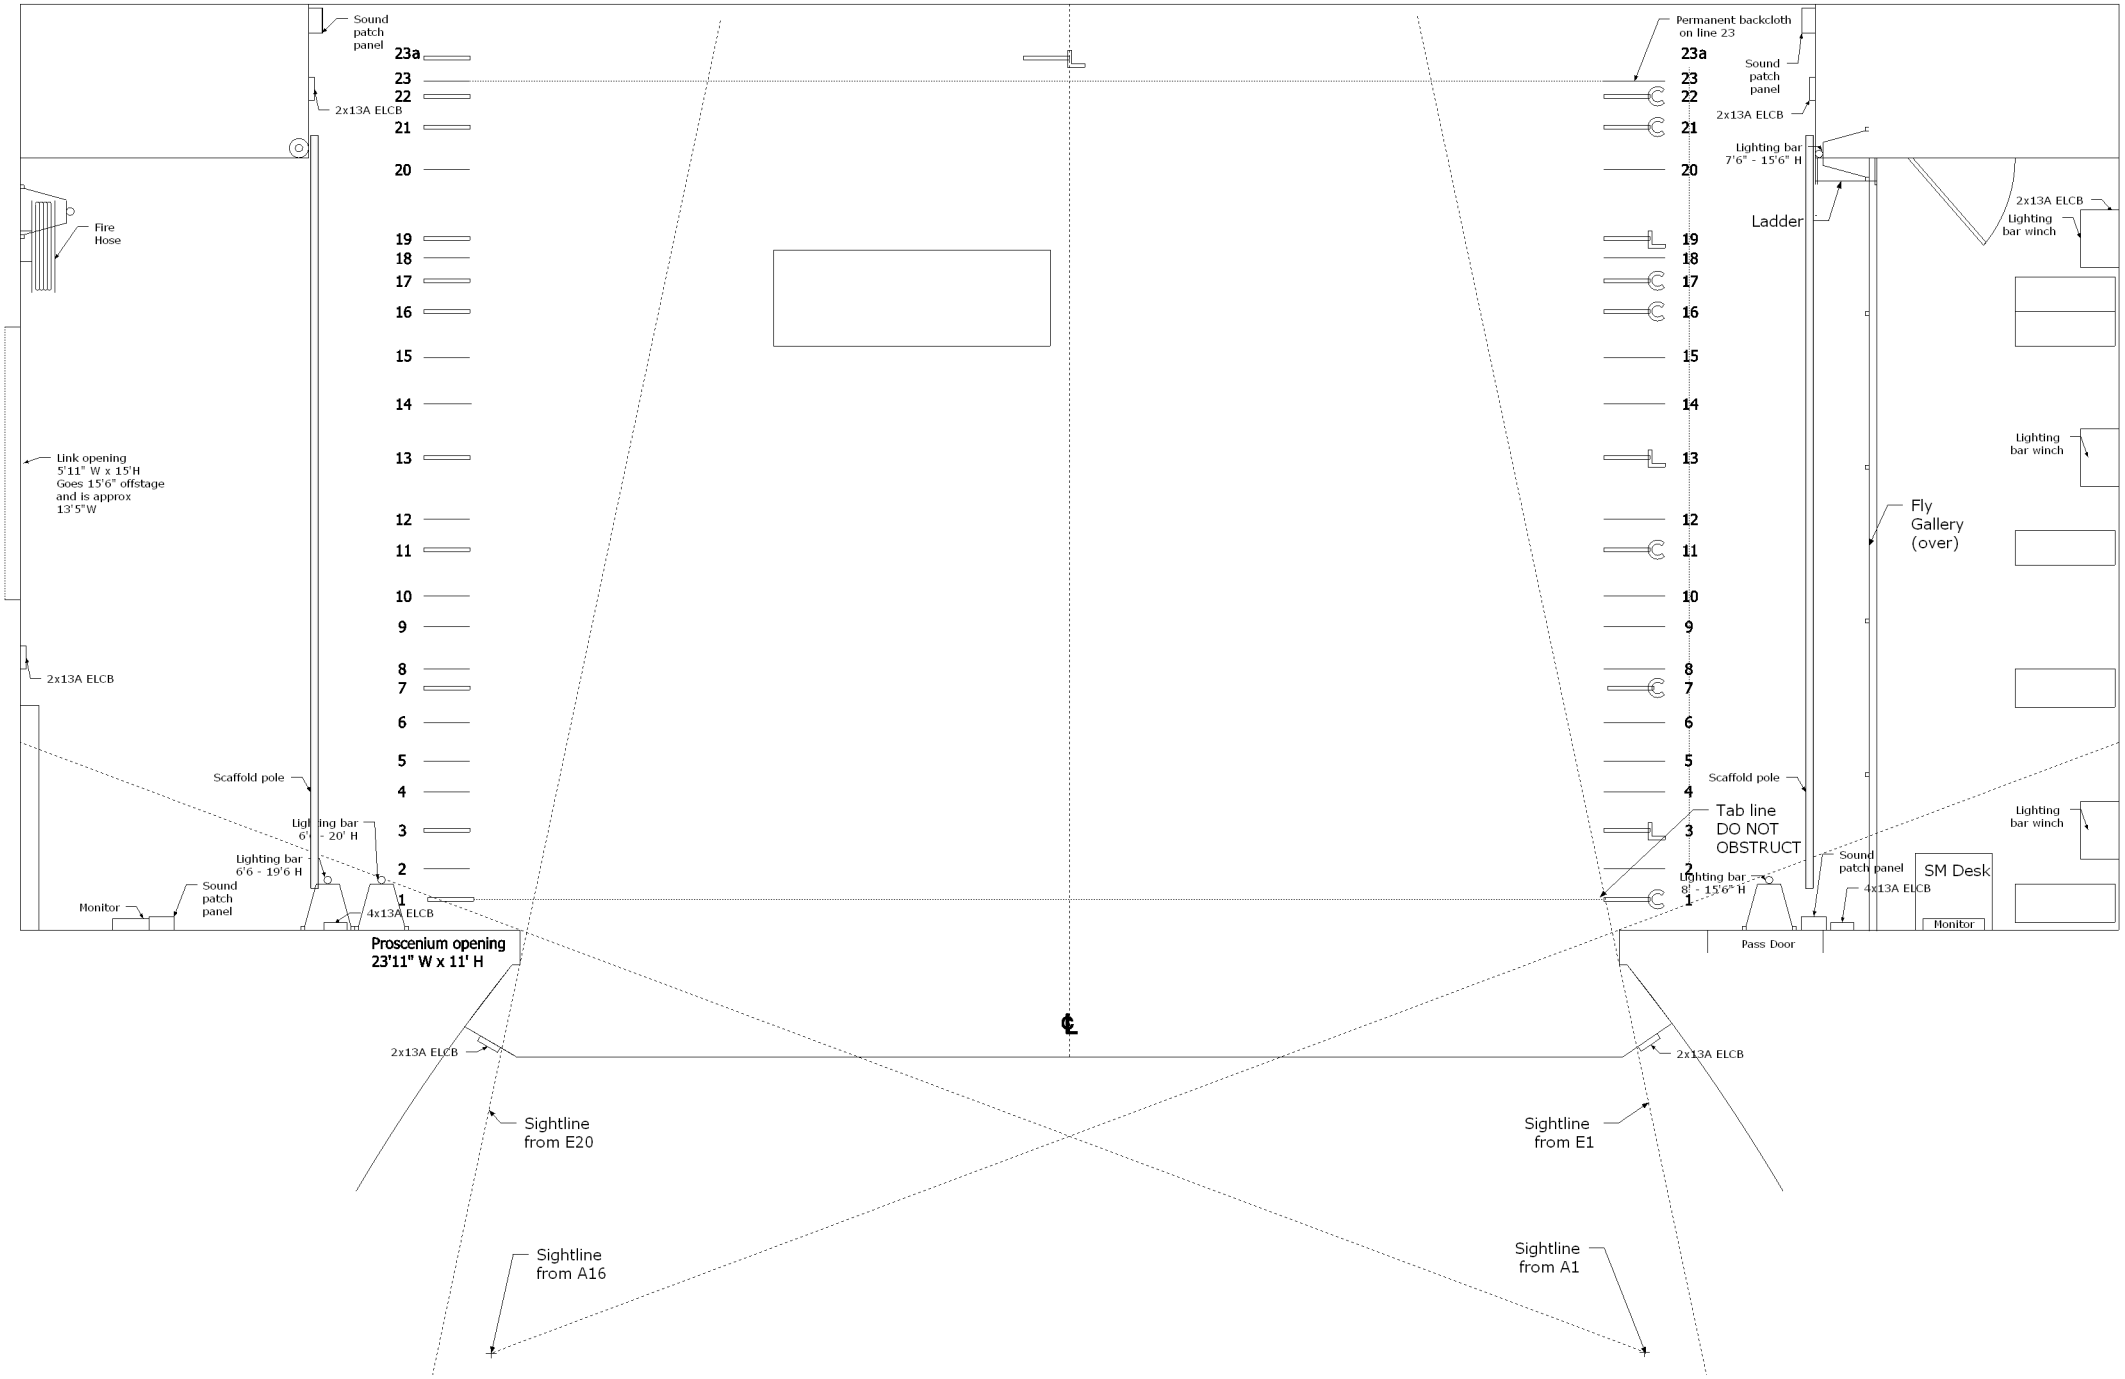
Last updated
3 Sep 2012